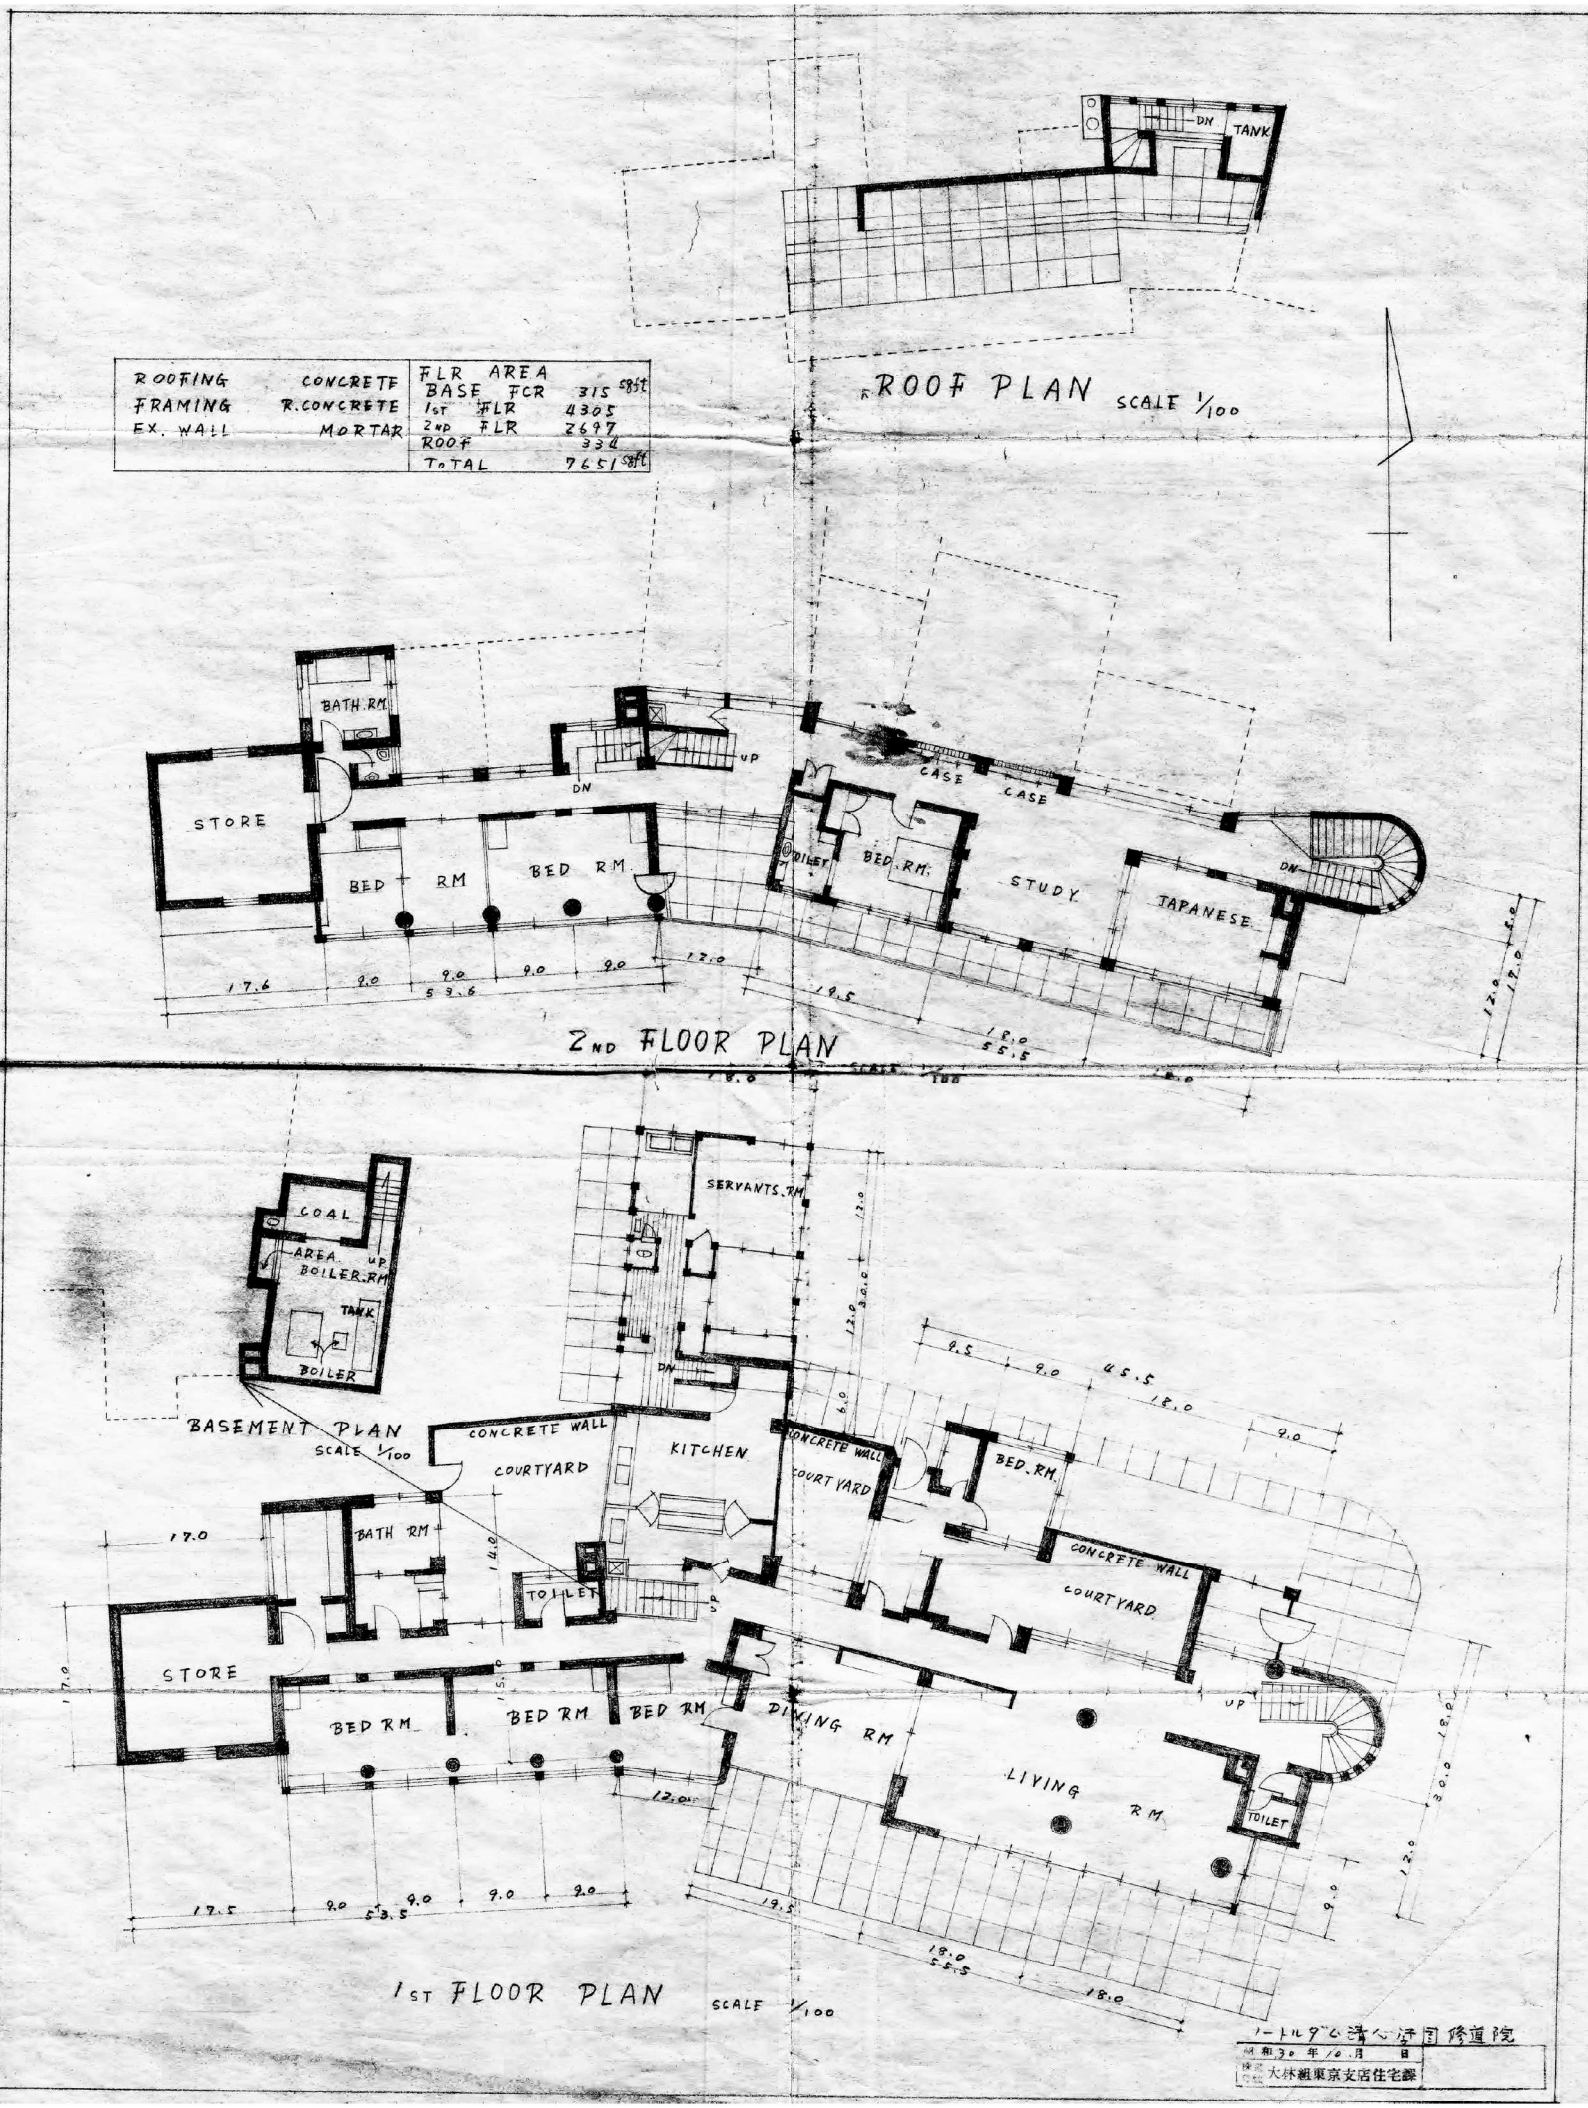
ROOFING CONCRETE
FRAMING R.CONCRETE
EX. WALL MORTAR
FLR AREA
BASE FCR 315 sqft
1ST FLR 4305
2ND FLR 2697
ROOF 334
TOTAL 7651 sqft
DN
TANK
ROOF PLAN SCALE 1/100
BATH RM
STORE
BED RM
BED RM
UP
DN
CASE
CASE
BOILER
BED RM
STUDY
TAPANESE
DN
17.6
9.0
9.0
9.0
9.0
17.0
19.5
18.0
55.5
2ND FLOOR PLAN
COAL
AREA
BOILER RM
UP
TANK
BOILER
BASEMENT PLAN
SCALE 1/100
SERVANTS RM
DN
CONCRETE WALL
COURTYARD
KITCHEN
CONCRETE WALL
COURTYARD
BED RM
CONCRETE WALL
COURTYARD
BATH RM
TOILET
STORE
BED RM
BED RM
BED RM
DINING RM
LIVING RM
UP
TOILET
17.5
9.0
9.0
9.0
9.0
53.5
19.5
18.0
55.5
18.0
1ST FLOOR PLAN SCALE 1/100
トールダル清心女子修道院
昭和30年10月 日
大林組東京支店住宅課